NOTES:

① GAS OUTLETS TO BE MSC STANDARD BRAND WITH CONNECTION TO BE DETERMINED.

② DEVICE MOUNTING PANELS; STEEL SUBSTRATE; 3D LAMINATE SELECTION TO BE DETERMINED. WOOD GRAIN TO BE IN A VERTICAL ORIENTATION.

③ VERTICAL FORWARD FACING TRACKS OR NEOTRACKS® TO BE 'SURF' OR 'PLATINUM GREY' AND DEVICE COVER PLATES TO BE STAINLESS STEEL.

④ PROFILE IS SURFACE MOUNTED AVAILABLE IN WIDTHS OF 12" FOR A 3-GAS OR 13.5" FOR A 4-GAS UNIT.

⑤ OPTIONALLY AVAILABLE WITH A 9"AFF LOWER DIMENSION ALLOWING FOR AN ADDITIONAL DEVICE ROW AT 12"AFF.

MODULAR SERVICES COMPANY
500 EAST BRITTON ROAD
OKLAHOMA CITY, OK 73114

PROJECT

REVISED

PROFILE® 7200-S SERIES SURFACE MOUNT SYSTEM

SCALE: =1'

DATE	DRAWN BY	DRAWING #
		7200-S

NOT FOR CONSTRUCTION
CONCEPTUAL ONLY

LEGEND
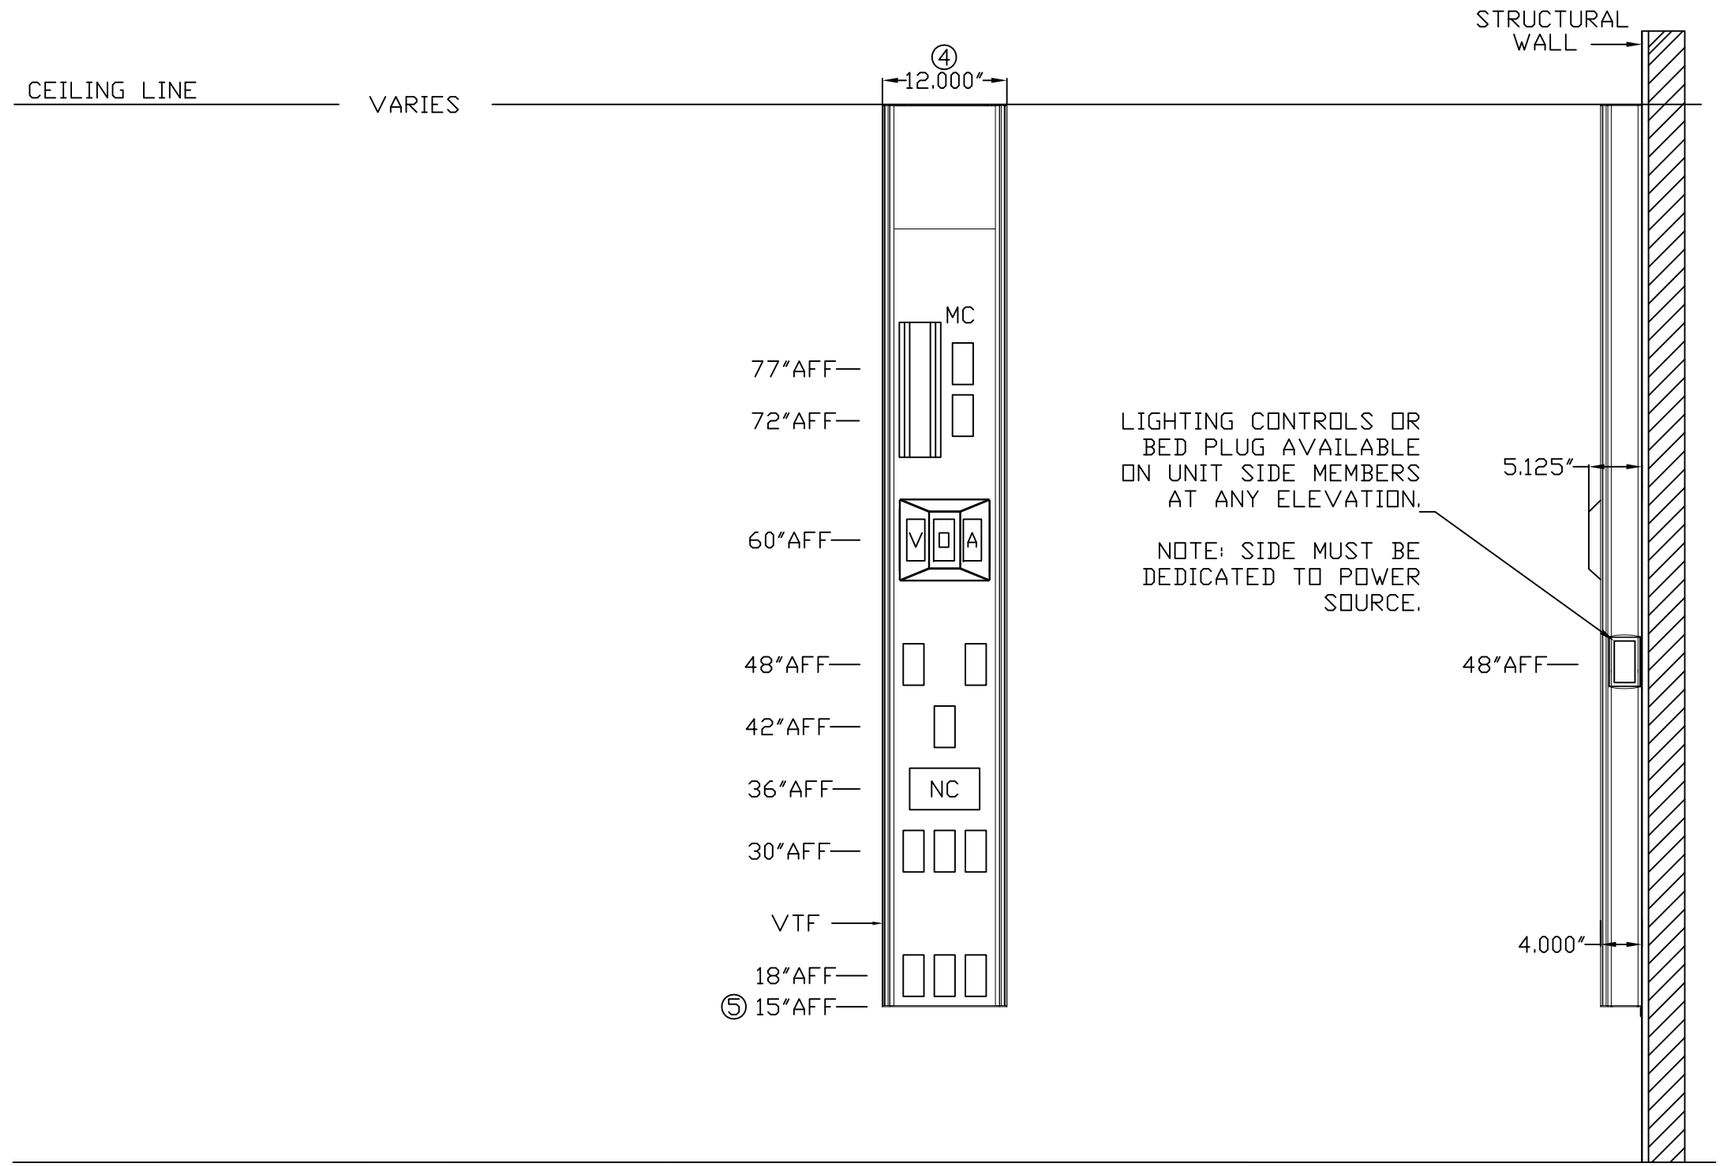
REQ	SYM	DESCRIPTION
	VTF	NEOTRACK® OR FORWARD FACING VERTICAL EQUIPMENT MOUNTING TRACK